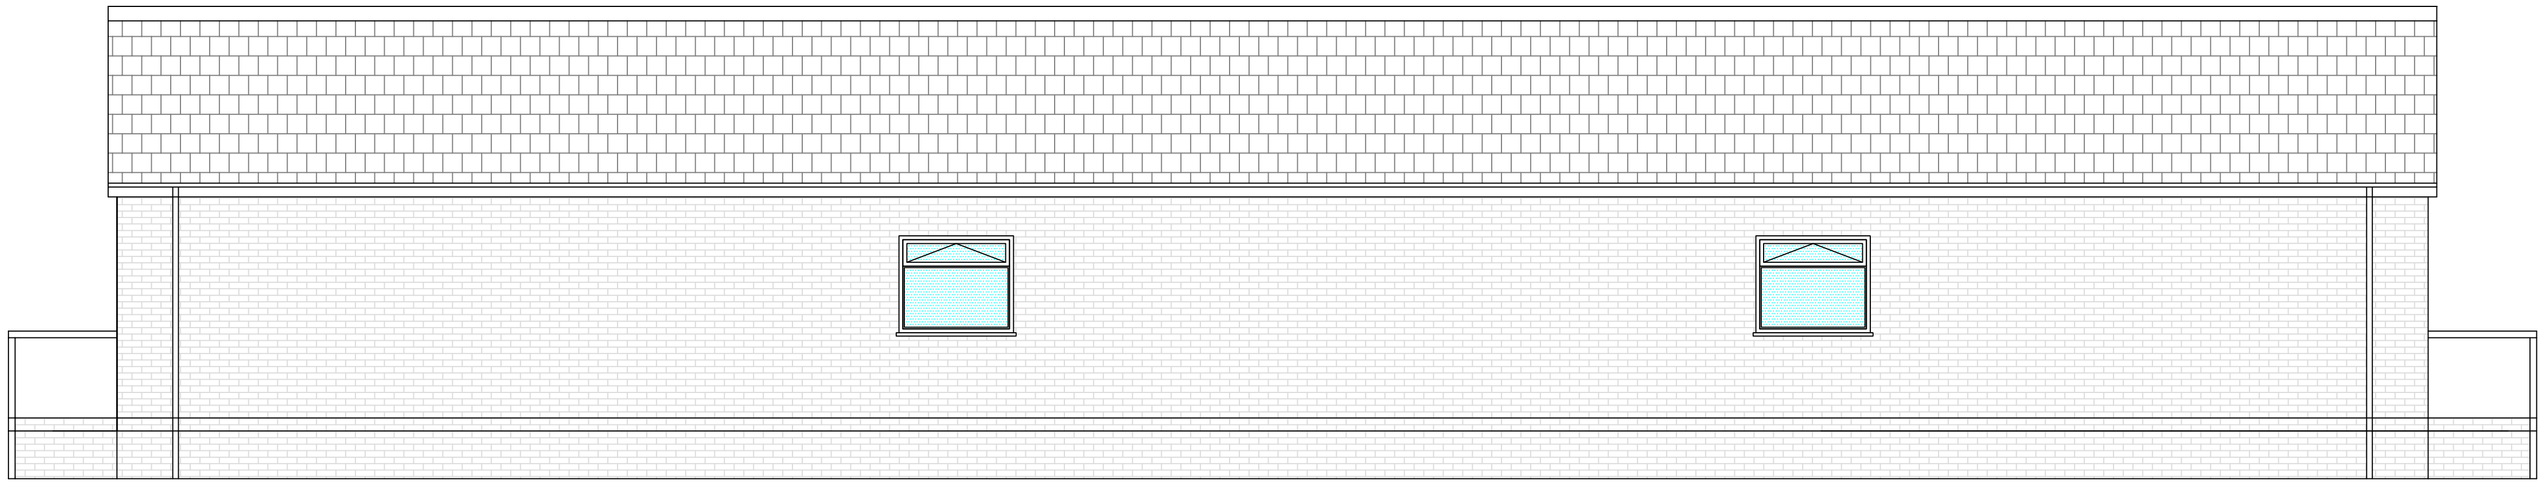

REAR ELEVATION

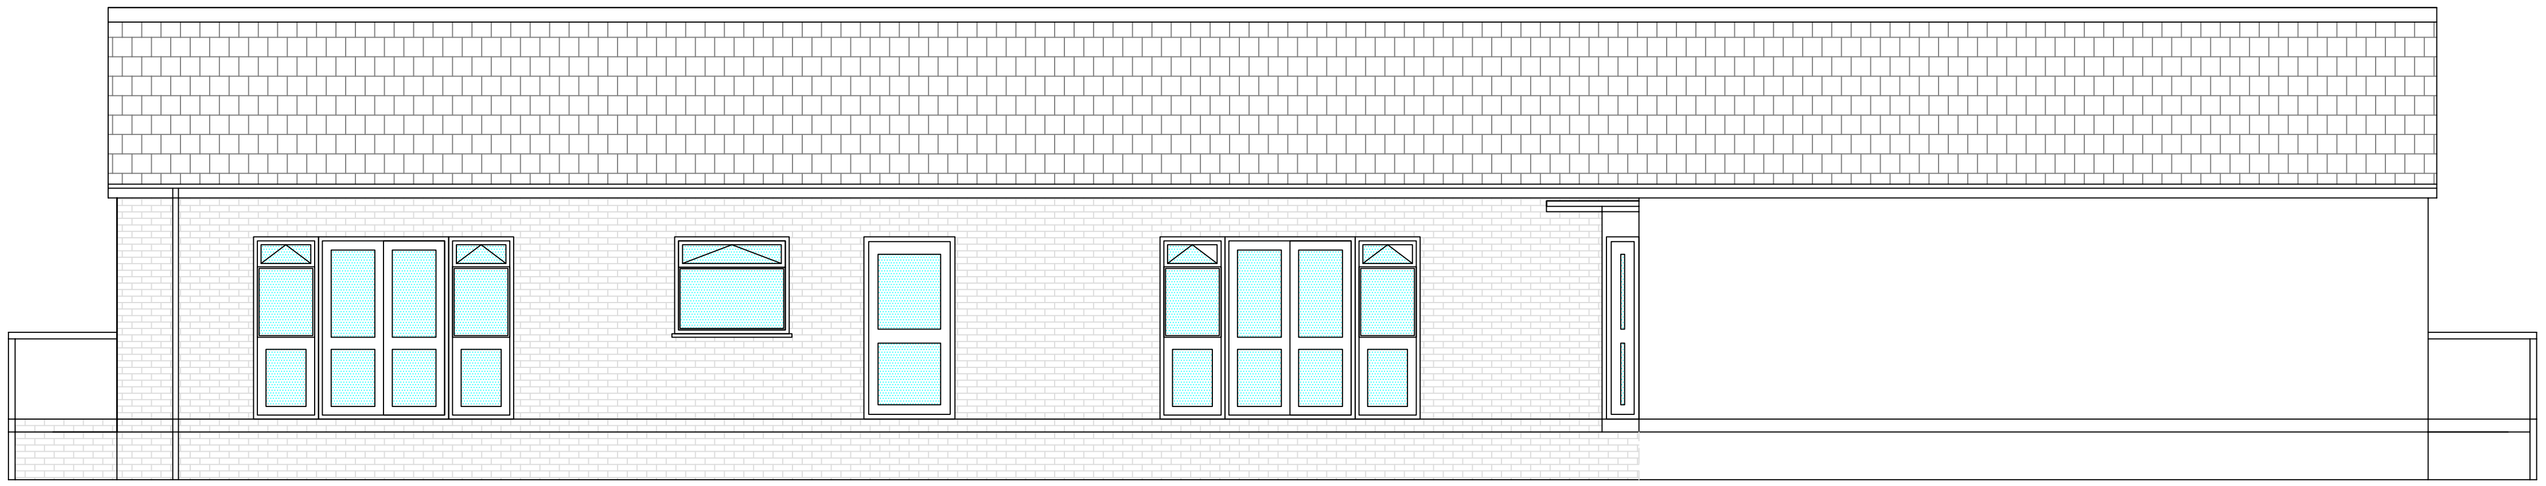

FRONT ELEVATION

FACING BRICKS LBC TUDOR
ROOF TILES SANDTOFT TERRACOTTA DOUBLE PAN TILES

WEST END ELEVATION

EAST END ELEVATION

Building Design Awards
Building Excellence in Fenland

Winner, Herritage award 2010 for Conversion or Renovation
Highly commended 2010 for Conversion or Renovation
Highly commended 2009 Heritage award New Build

Rev.	Purpose	By	Date
-	-	-	-

D B D S

DAVID BROKER DESIGN SERVICES
to
CONCEPT 2000
DESIGN AND DEVELOPMENT
LTD
ESTABLISHED 1975

ARCHITECTURAL TECHNICIANS
DANBROOKE HOUSE STATION ROAD
WISBECH ST MARY
WISBECH CAMBS.PE13 4RW
Telephone 01945410421
Facsimile 01945410400
E-mail david.broker@virgin.net

Client: FIRST STEPS CHILDRENS DAY NURSERY

Drawing No: 2033 PE1

Project: PROPOSED ELEVATIONS FOR NEW CLASSROOM BLOCK
DAY NURSERY AND OUT OF SCHOOL CLUB

Site: THE FORMER BOWLING GREEN P.H
LYNN ROAD
WISBECH

Postcode:	Drawn:	Checked:
PE13 3DD	DB	-
Scale:	**Date:**	**Revision No:**
1:50	19-02-19	-

DO NOT SCALE FROM THIS DRAWING - All dimensions to be verified on site - This drawing and design remains the copyright of David Broker and may not be reproduced without permission.
David Broker or Concept 2000 will not be held responsible for any construction works undertaken prior to approval or before approved plans are issued - Any alterations to details or specifications may invalidate the approval and incurr significant additional costs.